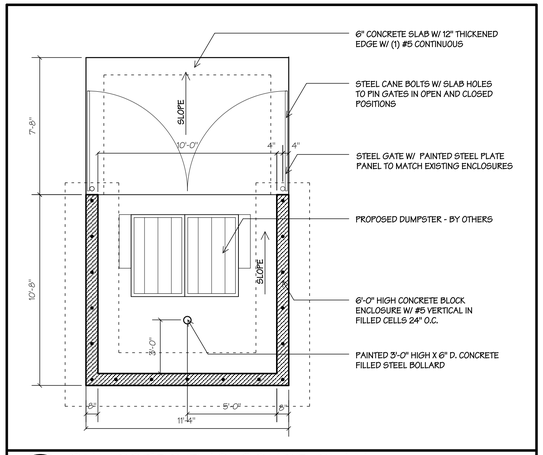

1 DUMPSTER ENCLOSURE PLAN
1/4" = 1'-0"

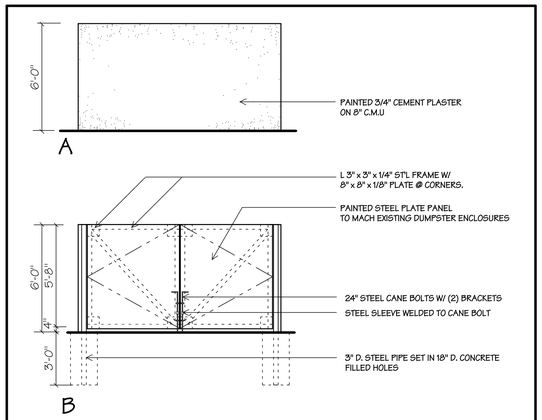

2 DUMPSTER ELEVATIONS
1/4" = 1'-0"

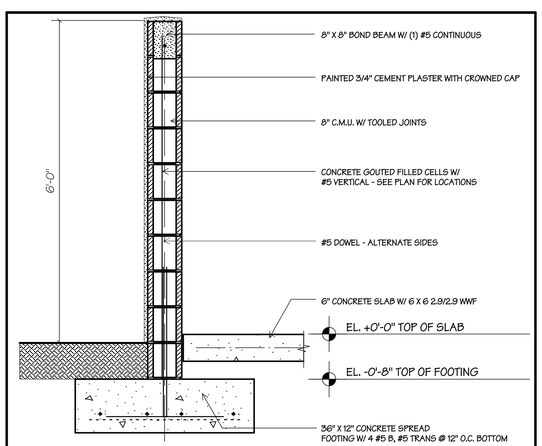

3 DUMPSTER WALL
3/4" = 1'-0"

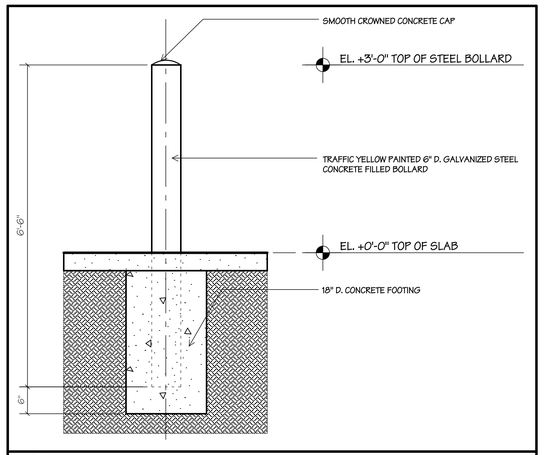

4 DUMPSTER STEEL BOLLARD DETAIL
3/4" = 1'-0"

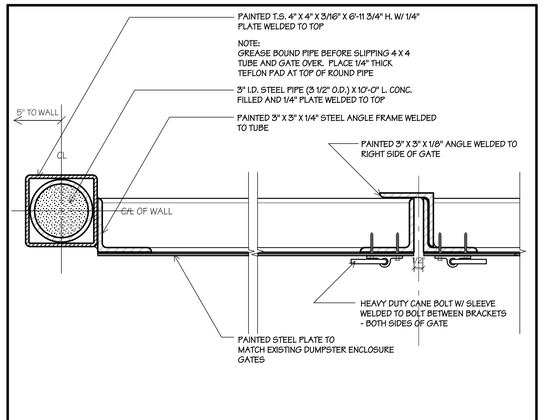

5 DUMPSTER ENCLOSURE GATE
3" = 1'-0"

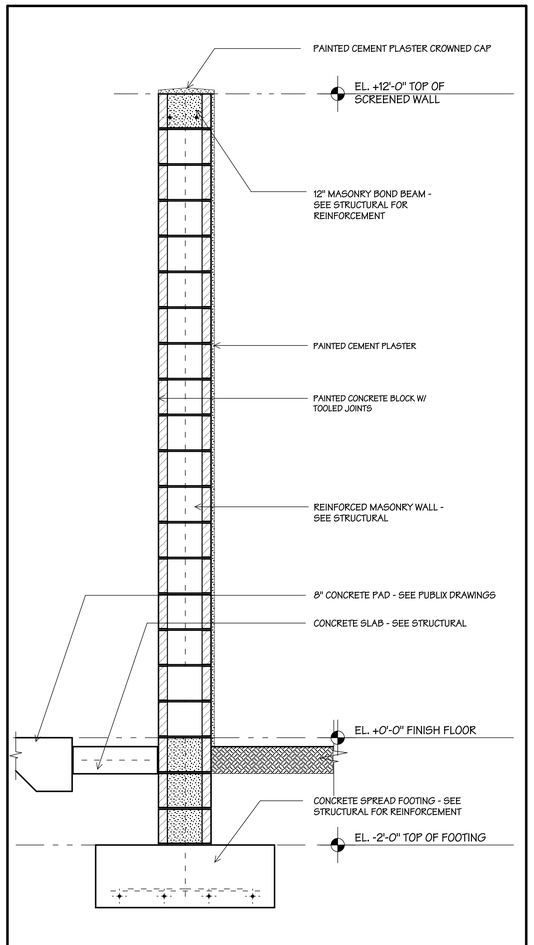

7 GENERATOR SCREEN WALL SECTION
3/4" = 1'-0"

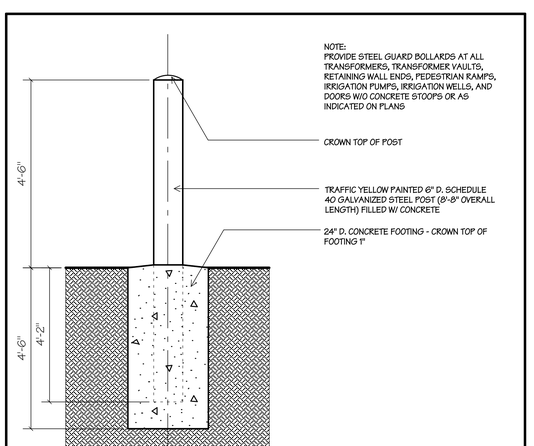

8 STEEL GUARD BOLLARD
3/4" = 1'-0"

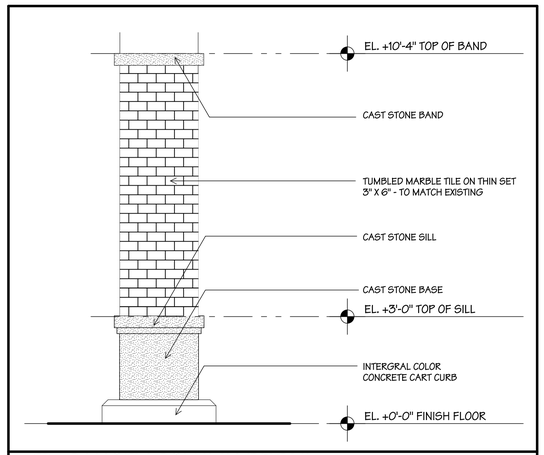

9 CANOPY COLUMN DETAIL
1/2" = 1'-0"

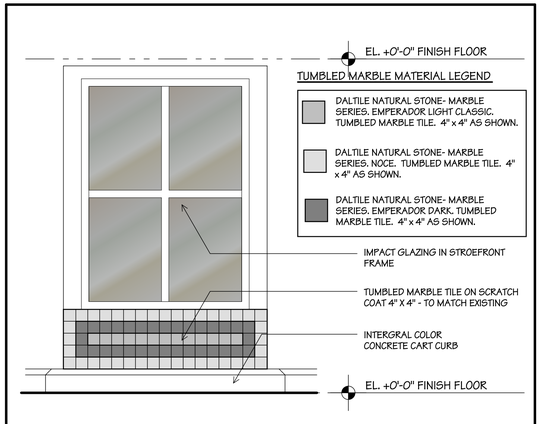

10 WINDOW ELEVATION
1/2" = 1'-0"

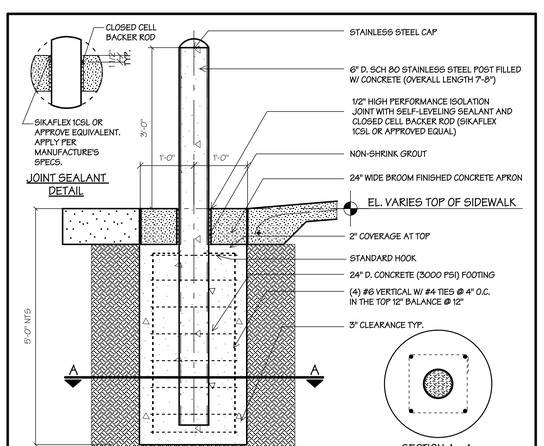

6 FRONT ENTRY S.S. GUARD BOLLARD
3/4" = 1'-0"

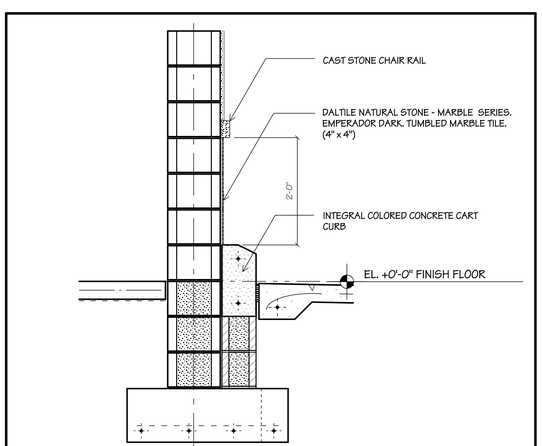

11 CANOPY WAINSCOT DETAIL WALL SECTION
3/4" = 1'-0"

ADDED DRAWING

© 2019 MARC WIENER, A.I.A.

18071 - A8.01.01 - 19.09.18
PLOT : 19.09.18

KEY PLAN

N

REVISION BLOCK

MARK	DESCRIPTION	DATE
1	SP COMMENT	9.30.19

MARC WIENER, AIA
Architecture / Planning
O: 561.750.4111
F: 561.750.5298
851 S FEDERAL HWY. SUITE 203
BOCA RATON, FLORIDA 33432
ARCHITECT

SEAL

STATE OF FLORIDA
MARC WEBER
LICENSE NO. AR0011313
REGISTERED ARCHITECT

OWNER IDENTIFICATION

SOUTHEAST CENTERS, LLC
1541 Sunset Drive,
Suite 300
Coral Gables, FL 33143
Ph: 305.666.2140
Fax: 305.667.1586

BUILDING

PLANTATION PROMENADE
PUBLIX STORE #342 REPLACEMENT

PLANTATION PROMENADE
10065 CLEARY BLVD
PLANTATION, FLORIDA

PROJECT

JOB NUMBER	18071
SCALE	AS NOTED
ISSUE DATE	9.30.19
PERMIT DATE	
BID DATE	

SHEET

DRAWN BY	
CHECKED BY	MW
DISCIPLINE	ARCHITECTURE
PLAN TYPE	
SHEET NUMBER	A8.01